UNIT FLOOR AREAS

UNIT #	GROSS SQ FT
201	486
202	565
203	657
204	743
205	869
206	582
207	767
208	770
209	554
210	776
HALL, STAIR + ELEVATOR	1,130
TOTAL	7,909

1 A2.2 PROPOSED UPPER FLOOR PLAN

SCALE: 1/8" = 1'-0"

PLAN NORTH

0 2' 4' 8' 16'

PRELIMINARY - NOT FOR CONSTRUCTION

ALLEN-GUERRA ARCHITECTURE
711 B GRANITE STREET
PO BOX 5540
FRISCO COLORADO 80443
PH: 970 453 7002
E-MAIL: INFO@ALLEN-GUERRA.COM
WEBSITE: WWW.ALLEN-GUERRA.COM

SKY HAUS
LOTS 1-6 BLOCK 13
720 EAST MAIN STREET . FRISCO . SUMMIT COUNTY . COLORADO

TITLE: PROPOSED UPPER FLOOR PLAN

COPYRIGHT AS AN UNPUBLISHED WORK. REUSE OR REPRODUCTION PROHIBITED WITHOUT WRITTEN CONSENT OF ARCHITECT

ISSUE:	DATE:
REVIEW	27 APRIL 2023

PROJECT #: 2319

A2.2

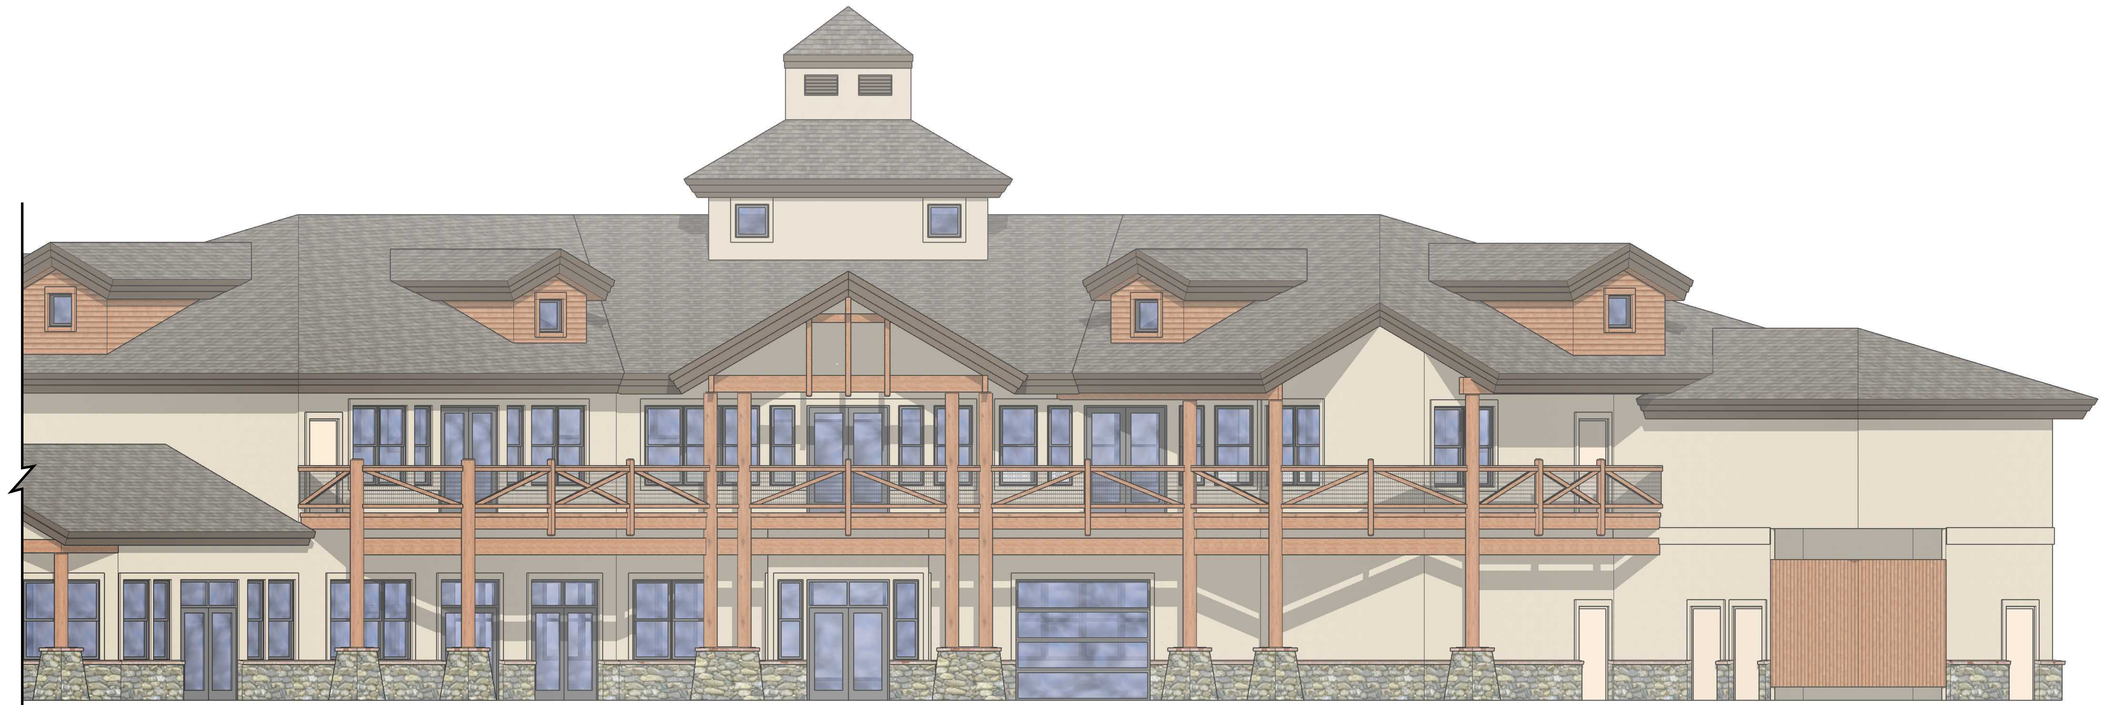

1 / A3.1 EXISTING SOUTHWEST ELEVATION

SCALE: 3/16" = 1'-0"

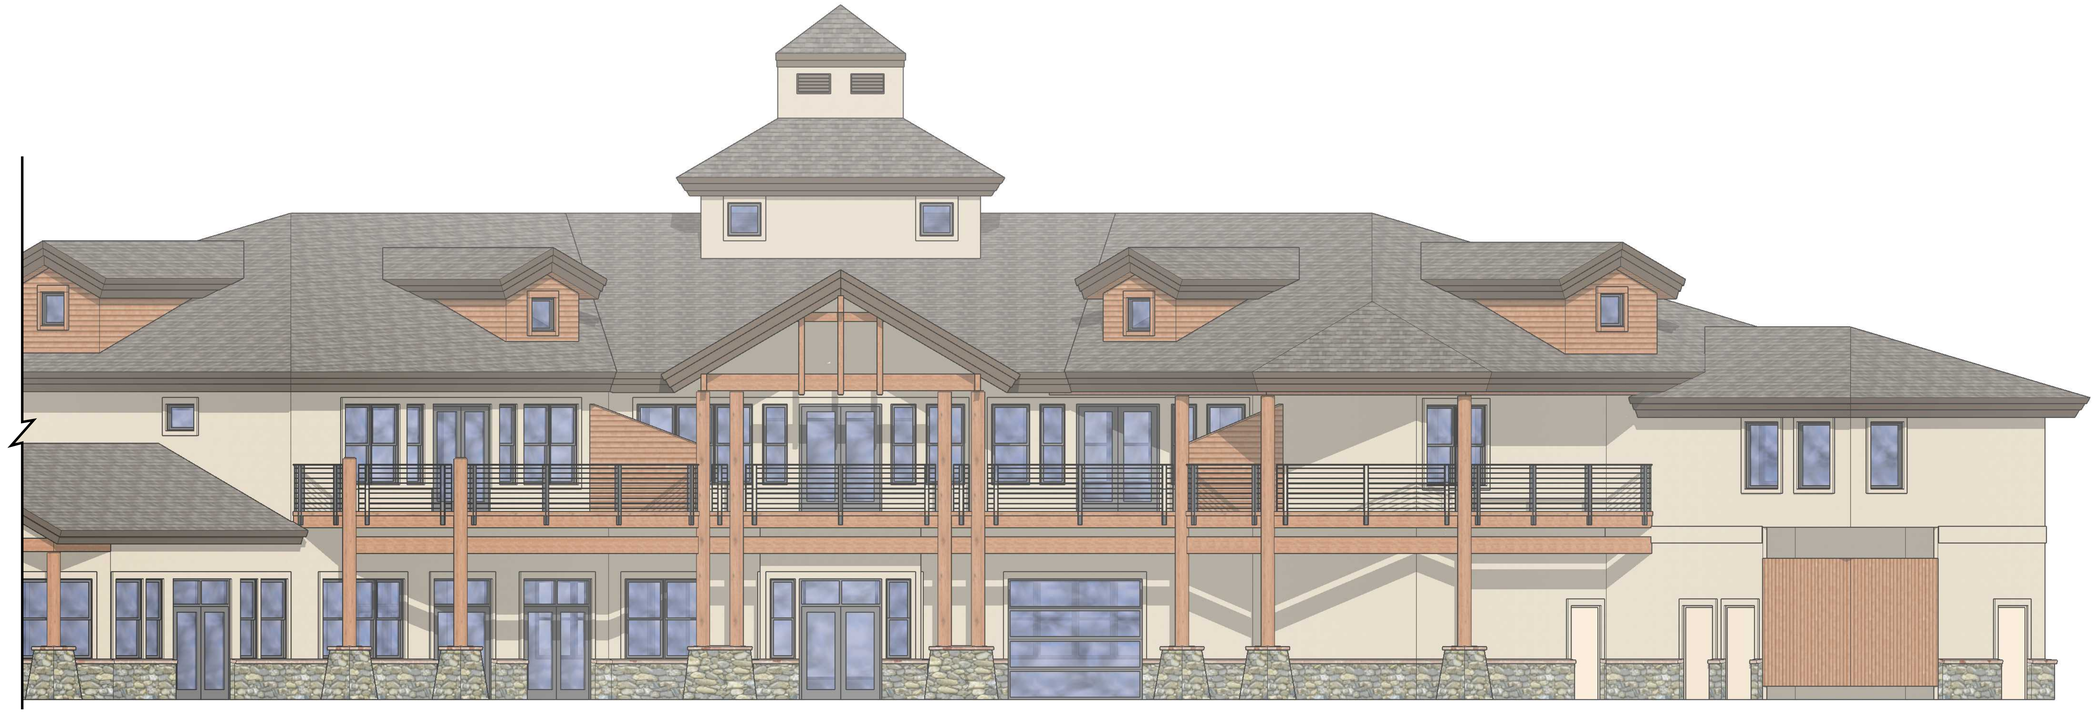

2 / A3.1 PROPOSED SOUTHWEST ELEVATION

SCALE: 3/16" = 1'-0"

0 2' 6' 12'

PRELIMINARY NOT FOR CONSTRUCTION

ALLEN-GUERRA ARCHITECTURE

ALLEN-GUERRA ARCHITECTURE
711 D GRANITE STREET
PO BOX 5540
FRISCO, COLORADO 80443
PH: 970.453.7002
E-MAIL: INFO@ALLEN-GUERRA.COM
WEBSITE: WWW.ALLEN-GUERRA.COM

SKY HAUS
LOTS 1-6, BLOCK 13
720 EAST MAIN STREET, FRISCO, SUMMIT COUNTY, COLORADO

TITLE: EXISTING & PROPOSED EXTE ELEVATIONS

COPYRIGHT AS AN UNPUBLISHED WORK. REUSE OR REPRODUCTION PROHIBITED WITHOUT WRITTEN CONSENT OF ARCHITECT

ISSUE:	DATE:
REVIEW	27 APRIL 2023

PROJECT #: 2319

A3.1

1 A3.2 EXISTING WEST ELEVATION

SCALE: 3/16" = 1'-0"

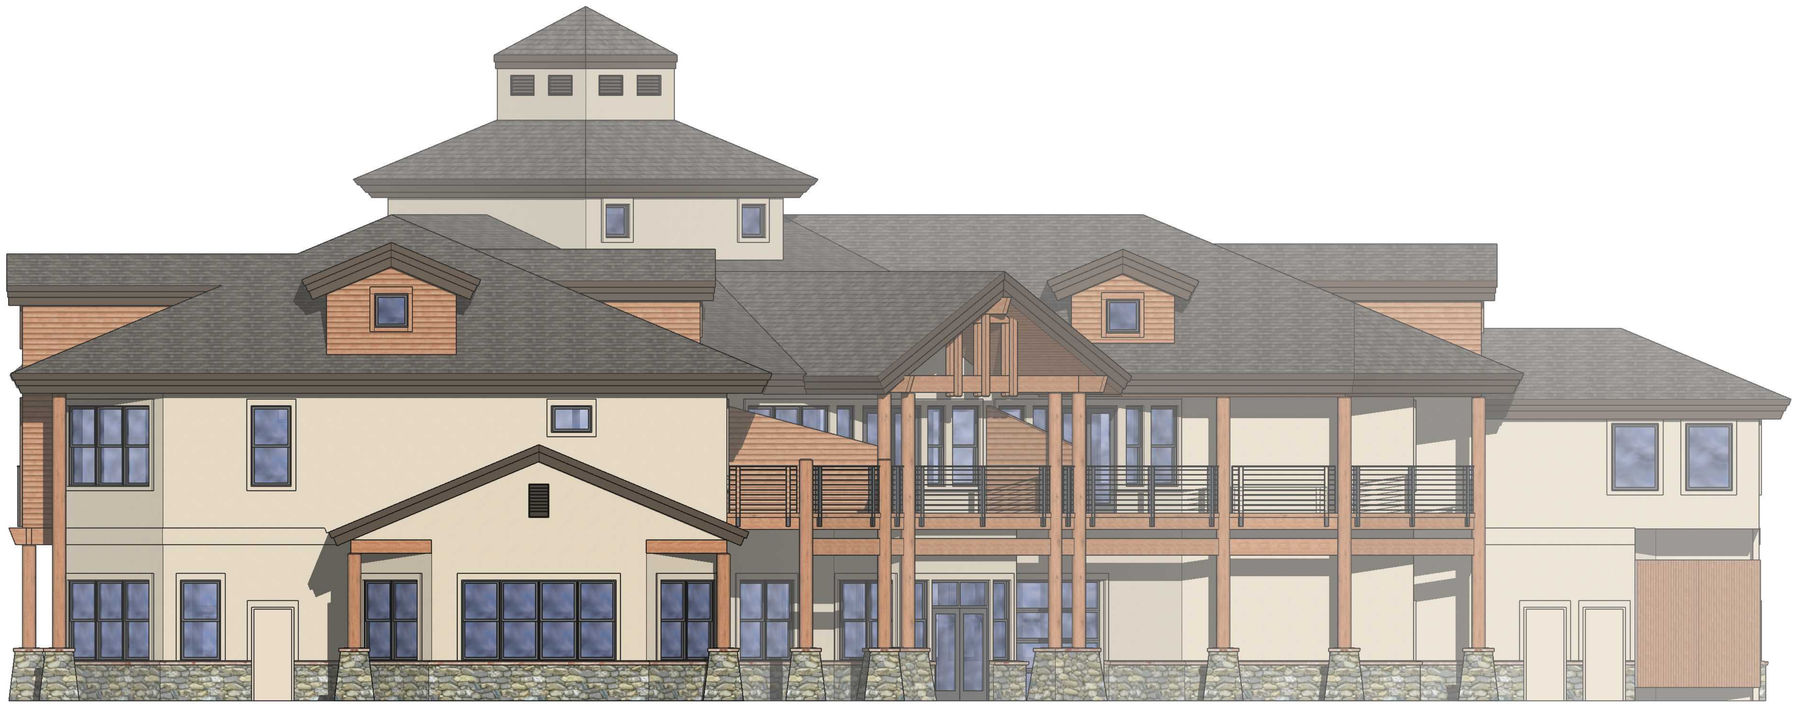

2 A3.2 PROPOSED WEST ELEVATION

SCALE: 3/16" = 1'-0"

0 2' 6' 12'

PRELIMINARY NOT FOR CONSTRUCTION

ALLEN-GUERRA ARCHITECTURE
ARCHITECTURE

ALLEN-GUERRA ARCHITECTURE
711 ½ GRANITE STREET
PO BOX 5540
FRISCO, COLORADO 80443
PH: 970 . 453 . 7002
E-MAIL: INFO@ALLEN-GUERRA.COM
WEBSITE: WWW.ALLEN-GUERRA.COM

SKY HAUS
LOTS 1-6, BLOCK 13
720 EAST MAIN STREET, FRISCO, SUMMIT COUNTY, COLORADO

TITLE: EXISTING & PROPOSED EXTE ELEVATIONS

COPYRIGHT AS AN UNPUBLISHED WORK. REUSE OR REPRODUCTION PROHIBITED WITHOUT WRITTEN CONSENT OF ARCHITECT

ISSUE:	DATE:
REVIEW	27 APRIL 2023

PROJECT #: 2319

A3.2

1 A3.3 EXISTING NORTH ELEVATION

SCALE: 3/16" = 1'-0"

2 A3.3 PROPOSED NORTH ELEVATION

SCALE: 3/16" = 1'-0"

0 2' 6' 12'

PRELIMINARY NOT FOR CONSTRUCTION

ALLEN-GUERRA ARCHITECTURE

ALLEN-GUERRA ARCHITECTURE
711 D GRANITE STREET
PO BOX 5540
FRISCO, COLORADO 80443
PH: 970 . 453 . 7002
E-MAIL: INFO@ALLEN-GUERRA.COM
WEBSITE: WWW.ALLEN-GUERRA.COM

SKY HAUS
LOTS 1-6 . BLOCK 13
720 EAST MAIN STREET . FRISCO . SUMMIT COUNTY . COLORADO

TITLE: EXISTING & PROPOSED EXTE ELEVATIONS

COPYRIGHT AS AN UNPUBLISHED WORK. REUSE OR REPRODUCTION PROHIBITED WITHOUT WRITTEN CONSENT OF ARCHITECT

ISSUE:	DATE:
REVIEW	27 APRIL 2023

PROJECT #: 2319

A3.3

1 A3.4 EXISTING NORTHEAST ELEVATION
SCALE: 3/16" = 1'-0"

2 A3.4 PROPOSED NORTHEAST ELEVATION
SCALE: 3/16" = 1'-0"

0 2' 6' 12'

PRELIMINARY NOT FOR CONSTRUCTION

ALLEN-GUERRA ARCHITECTURE
ARCHITECTURE

ALLEN-GUERRA ARCHITECTURE
711 ½ GRANITE STREET
PO BOX 5540
FRISCO, COLORADO 80443
PH: 970 . 453 . 7002
E-MAIL: INFO@ALLEN-GUERRA.COM
WEBSITE: WWW.ALLEN-GUERRA.COM

SKY HAUS
LOTS 1-6, BLOCK 13
720 EAST MAIN STREET FRISCO, SUMMIT COUNTY, COLORADO

TITLE: EXISTING & PROPOSED EXTE ELEVATIONS

COPYRIGHT AS AN UNPUBLISHED WORK. REUSE OR REPRODUCTION PROHIBITED WITHOUT WRITTEN CONSENT OF ARCHITECT

ISSUE:	DATE:
REVIEW	27 APRIL 2023

PROJECT #: 2319

A3.4

1 / A3.5 EXISTING EAST ELEVATION

SCALE: 3/16" = 1'-0"

2 / A3.5 PROPOSED EAST ELEVATION

SCALE: 3/16" = 1'-0"

0 2' 6' 12'

PRELIMINARY NOT FOR CONSTRUCTION

ALLEN-GUERRA ARCHITECTURE

ALLEN-GUERRA ARCHITECTURE
711 D GRANITE STREET
PO BOX 5540
FRISCO, COLORADO 80443
PH: 970 . 453 . 7002
E-MAIL: INFO@ALLEN-GUERRA.COM
WEBSITE: WWW.ALLEN-GUERRA.COM

SKY HAUS
LOTS 1-6, BLOCK 13
720 EAST MAIN STREET, FRISCO, SUMMIT COUNTY, COLORADO

TITLE: EXISTING & PROPOSED EXT ELEVATIONS

COPYRIGHT AS AN UNPUBLISHED WORK. REUSE OR REPRODUCTION PROHIBITED WITHOUT WRITTEN CONSENT OF ARCHITECT

ISSUE:	DATE:
REVIEW	27 APRIL 2023

PROJECT #: 2319

A3.5

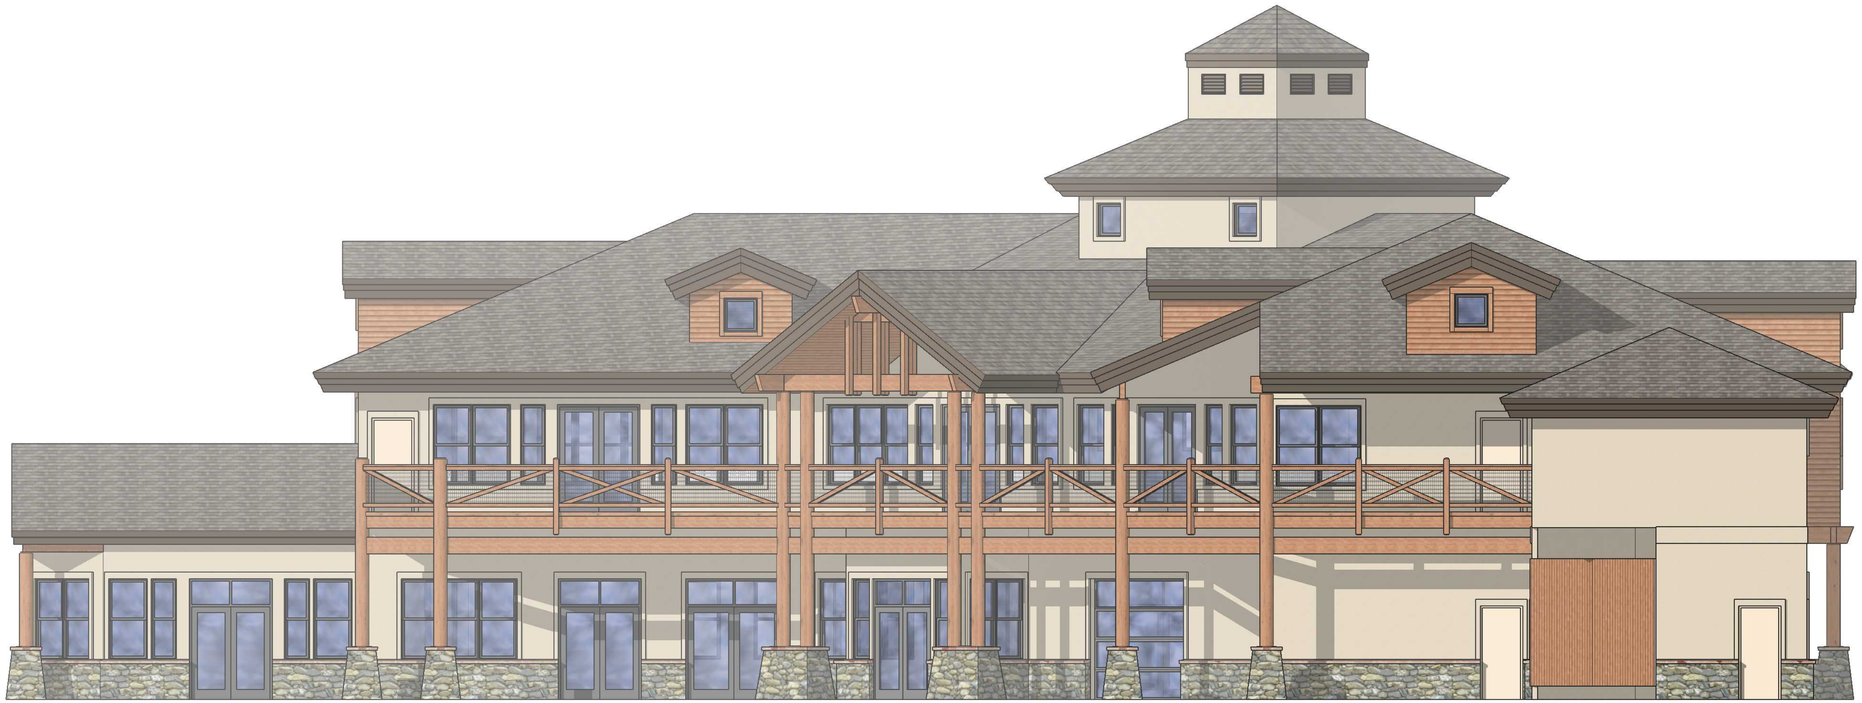

1 A3.6 EXISTING SOUTH ELEVATION

SCALE: 3/16" = 1'-0"

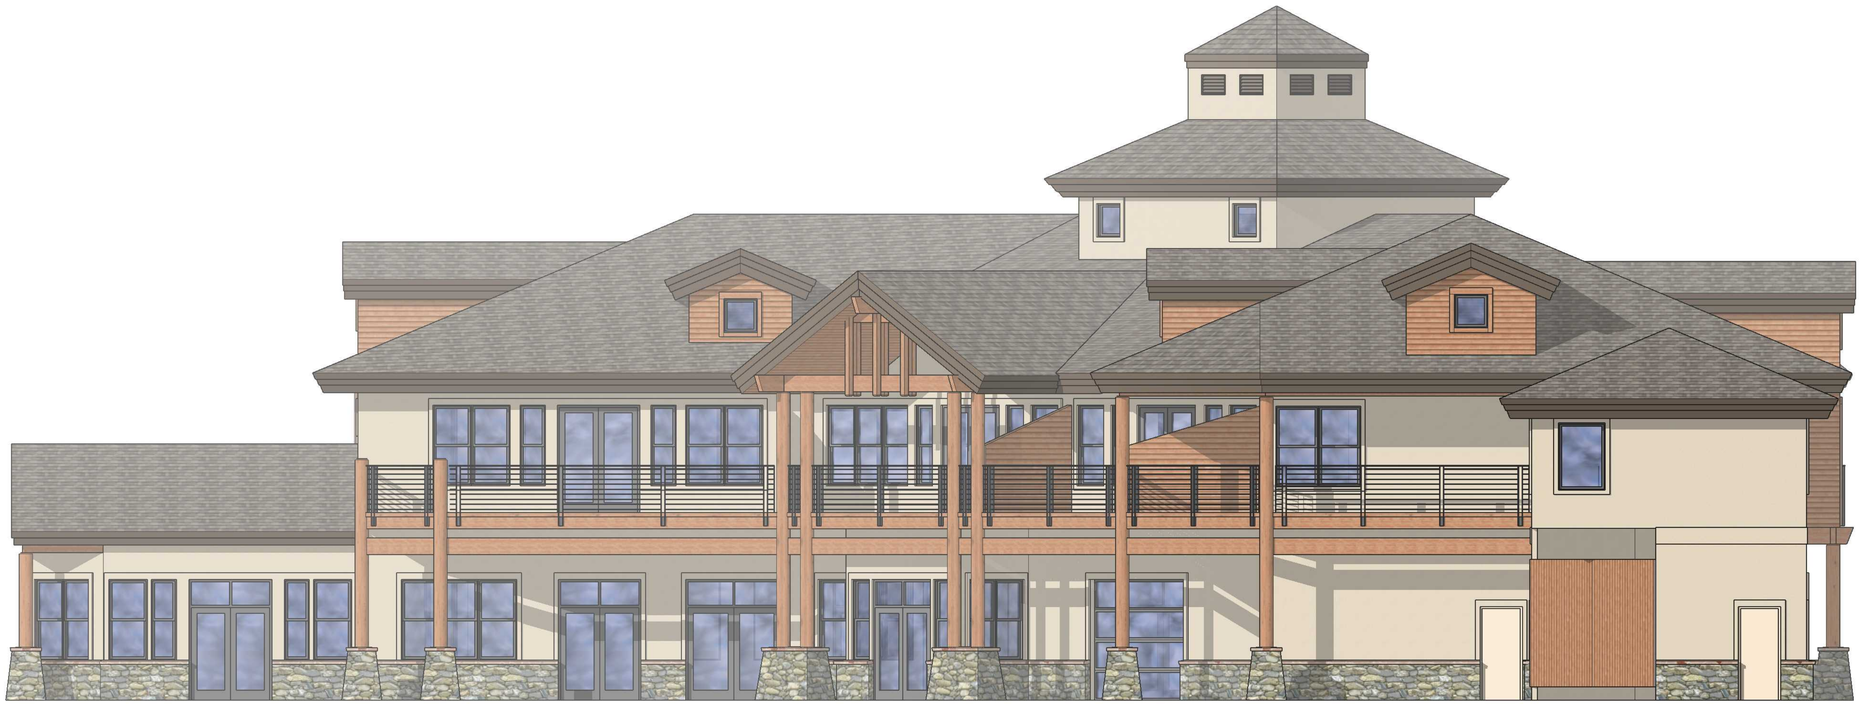

1 A3.6 PROPOSED SOUTH ELEVATION

SCALE: 3/16" = 1'-0"

0 2' 6' 12'

PRELIMINARY NOT FOR CONSTRUCTION

ALLEN-GUERRA ARCHITECTURE
ARCHITECTURE

ALLEN-GUERRA ARCHITECTURE
711 ½ GRANITE STREET
PO BOX 5540
FRISCO, COLORADO 80443
PH: 970 . 453 . 7002
E-MAIL: INFO@ALLEN-GUERRA.COM
WEBSITE: WWW.ALLEN-GUERRA.COM

SKY HAUS
LOTS 1-6, BLOCK 13
720 EAST MAIN STREET, FRISCO, SUMMIT COUNTY, COLORADO

TITLE: EXISTING & PROPOSED EXT ELEVATIONS

COPYRIGHT AS AN UNPUBLISHED WORK. REUSE OR REPRODUCTION PROHIBITED WITHOUT WRITTEN CONSENT OF ARCHITECT

ISSUE:	DATE:
REVIEW	27 APRIL 2023

PROJECT #: 2319

A3.6

1 A3.7 EXISTING NORTHEAST PERSPECTIVE

2 A3.7 EXISTING NORTHWEST PERSPECTIVE

3 A3.7 PROPOSED NORTHEAST PERSPECTIVE

4 A3.7 PROPOSED NORTHWEST PERSPECTIVE

PRELIMINARY NOT FOR CONSTRUCTION

ALLEN-GUERRA ARCHITECTURE
ARCHITECTURE

ALLEN-GUERRA ARCHITECTURE
711 D GRANITE STREET
PO BOX 5540
FRISCO COLORADO 80443
PH: 970 453 7002
E-MAIL: INFO@ALLEN-GUERRA.COM
WEBSITE: WWW.ALLEN-GUERRA.COM

SKY HAUS
LOTS 1-6 BLOCK 13
720 EAST MAIN STREET FRISCO SUMMIT COUNTY COLORADO

TITLE: EXISTING & PROPOSED PERSPECTIVE VIEWS

COPYRIGHT AS AN UNPUBLISHED WORK. REUSE OR REPRODUCTION PROHIBITED WITHOUT WRITTEN CONSENT OF ARCHITECT

ISSUE:	DATE:
REVIEW	27 APRIL 2023

PROJECT #: 2319

A3.7

1 A3.8 EXISTING SOUTHWEST PERSPECTIVE

2 A3.8 EXISTING SOUTHEAST PERSPECTIVE

3 A3.8 PROPOSED SOUTHWEST PERSPECTIVE

4 A3.8 PROPOSED SOUTHEAST PERSPECTIVE

PRELIMINARY NOT FOR CONSTRUCTION

SKY HAUS
LOTS 1-6 , BLOCK 13
720 EAST MAIN STREET , FRISCO , SUMMIT COUNTY , COLORADO

TITLE EXISTING & PROPOSED PERSPECTIVE VIEWS

COPYRIGHT AS AN UNPUBLISHED WORK. REUSE OR REPRODUCTION PROHIBITED WITHOUT WRITTEN CONSENT OF ARCHITECT

ALLEN-GUERRA ARCHITECTURE
711 D GRANITE STREET
PO BOX 5540
FRISCO COLORADO 80443
PH: 970 453 7002
E-MAIL: INFO@ALLEN-GUERRA.COM
WEBSITE: WWW.ALLEN-GUERRA.COM

ISSUE:	DATE:
REVIEW	27 APRIL 2023

PROJECT #: 2319

A3.8